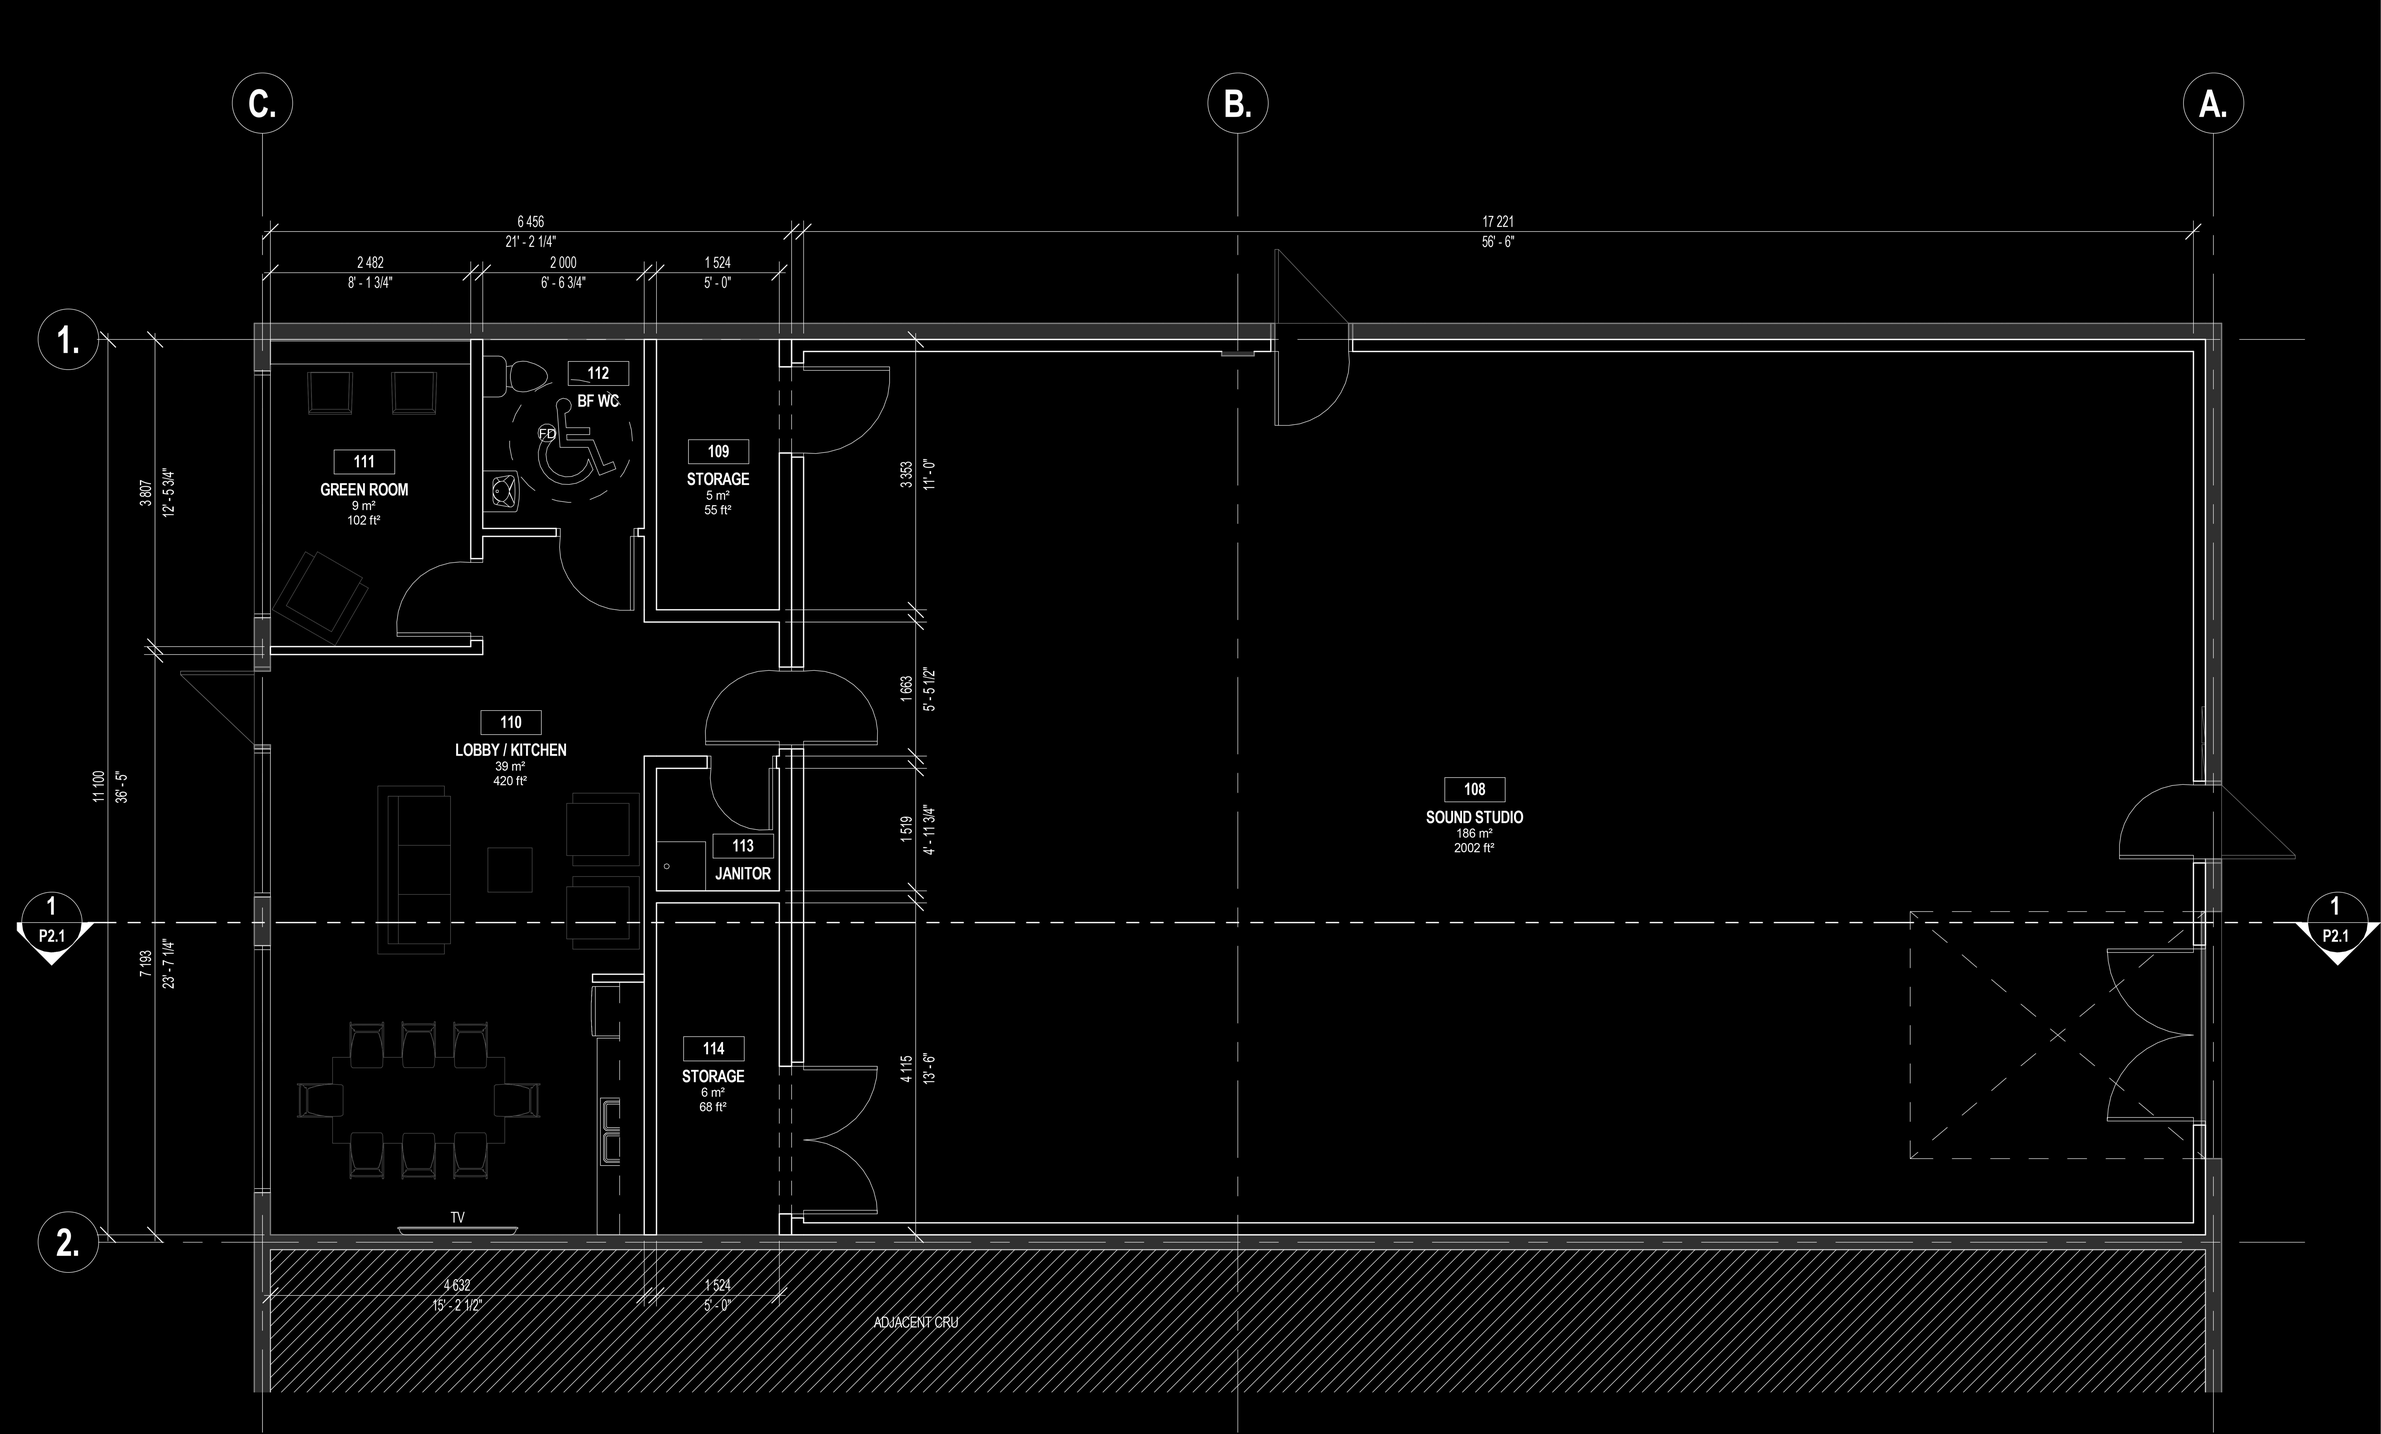

KELOWNA FILM STUDIO

OPTION 2 - MAIN FLOOR CONCEPT

P2.0

Kelowna Film Studios